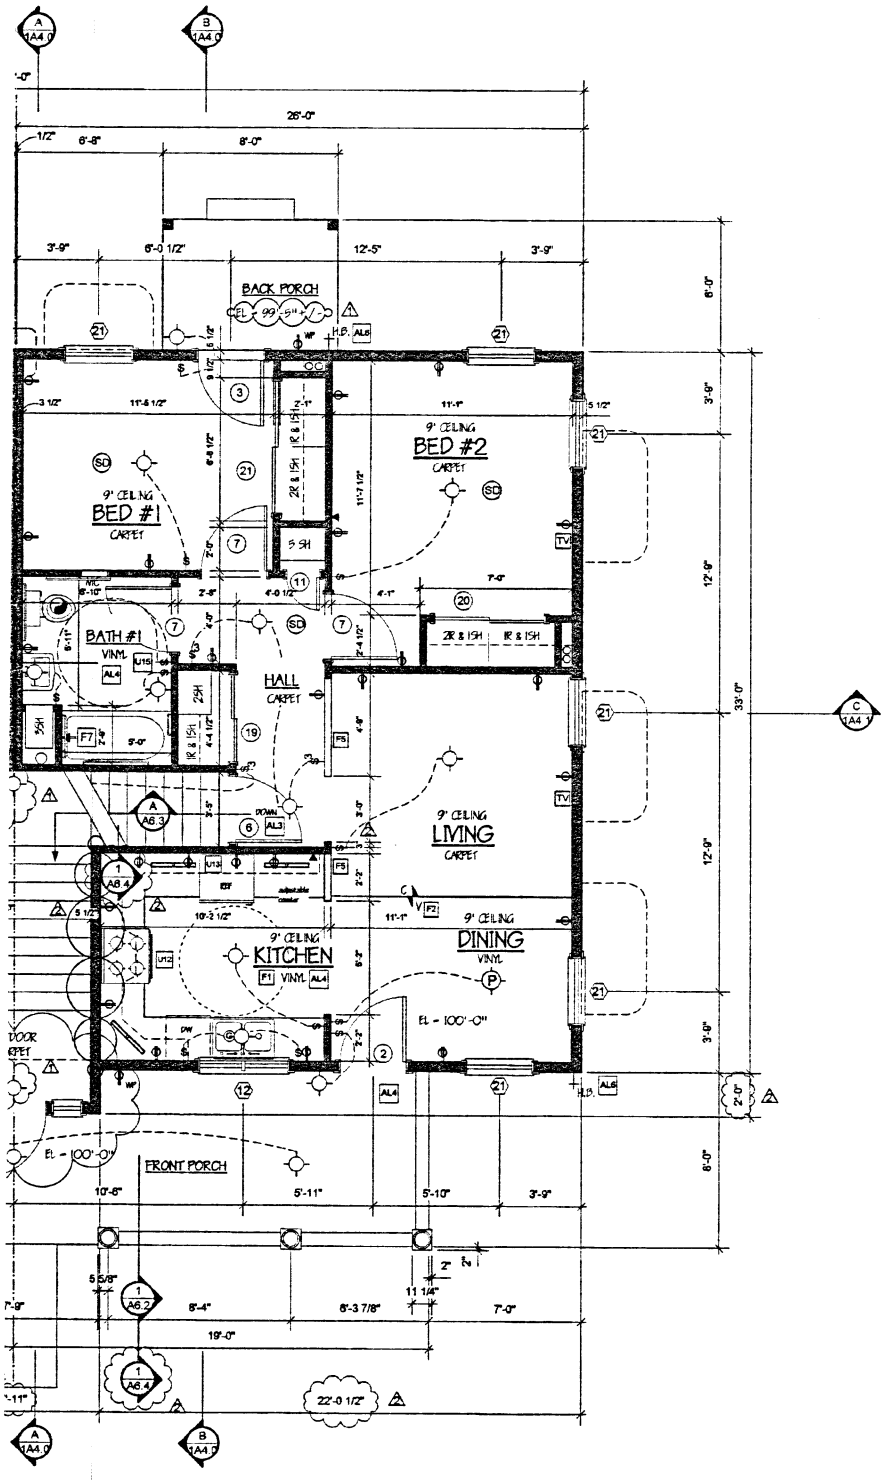
BACK PORCH
BED #1
CARPET
BED #2
CARPET
BATH #1
VINYL
HALL
CARPET
LIVING
CARPET
KITCHEN
VINYL
DINING
VINYL
FRONT PORCH
9' CEILING
EL = 100'-0"
26'-0"
22'-0 1/2"
19'-0"